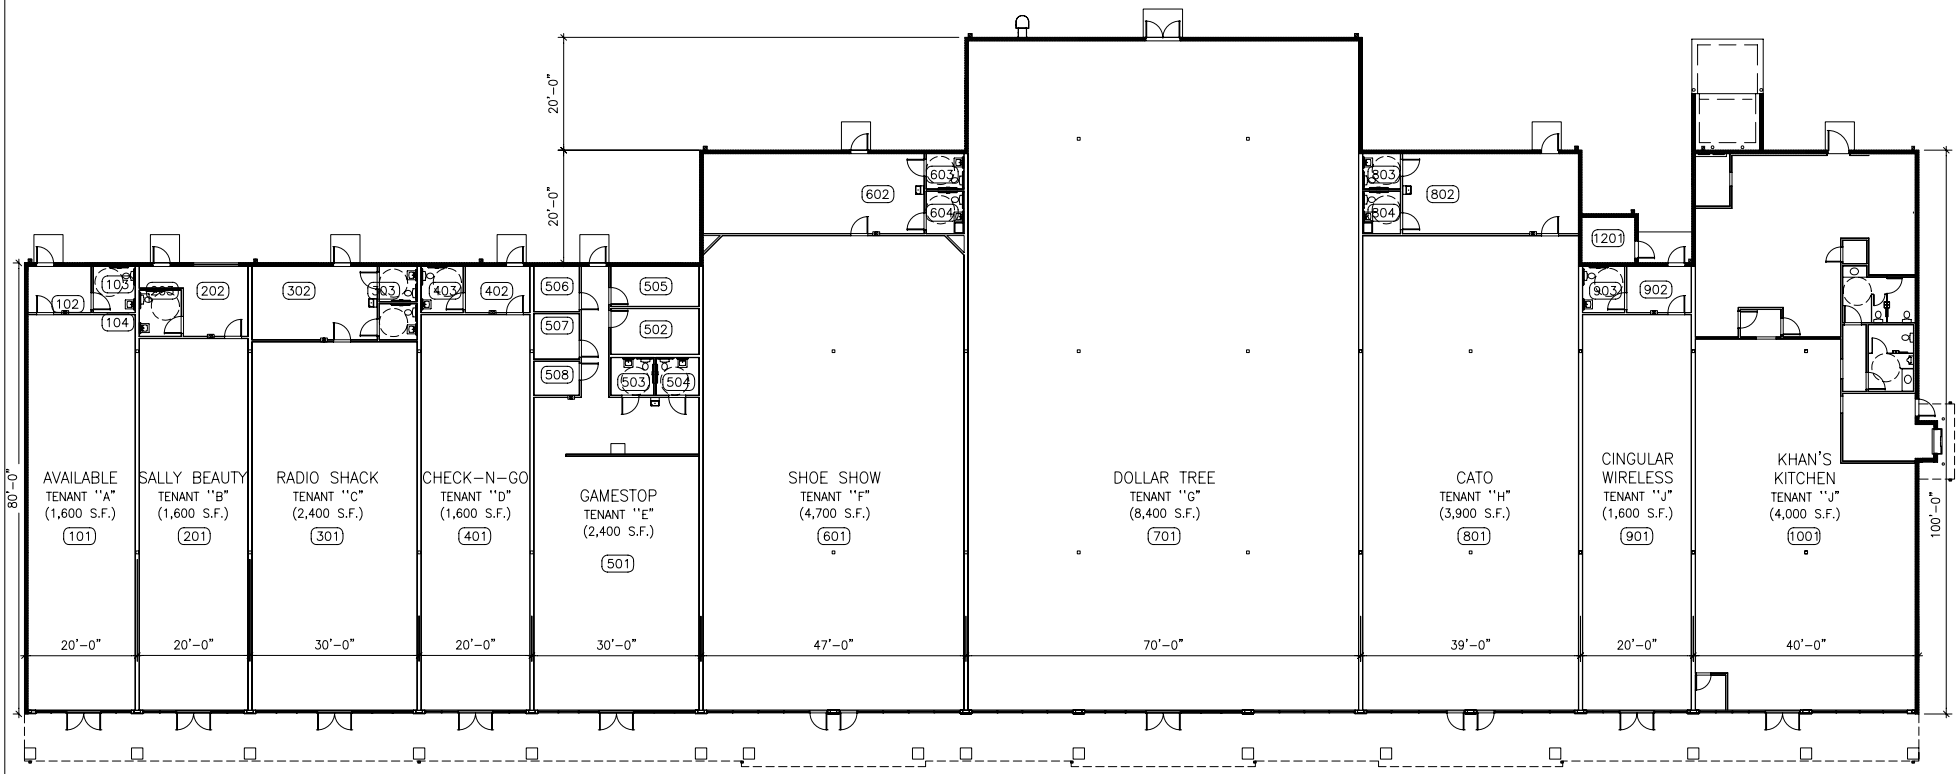

SCALE: 0 20' 40'

NOT TO SCALE. DO NOT SCALE DRAWING.

PROJECT
DURANT
DURANT, OKLAHOMA

REVISIONS

DRAWING TITLE
LEASE PLAN

DATE	DRAWN BY	DRAWING #
8/26/08	APPROVED BY	SL-1

schostak BROTHERS & COMPANY
17800 LAUREL PARK DRIVE NORTH SUITE 200C (248)262-1000 LIVONIA, MICHIGAN 48152