Northville

Park Place

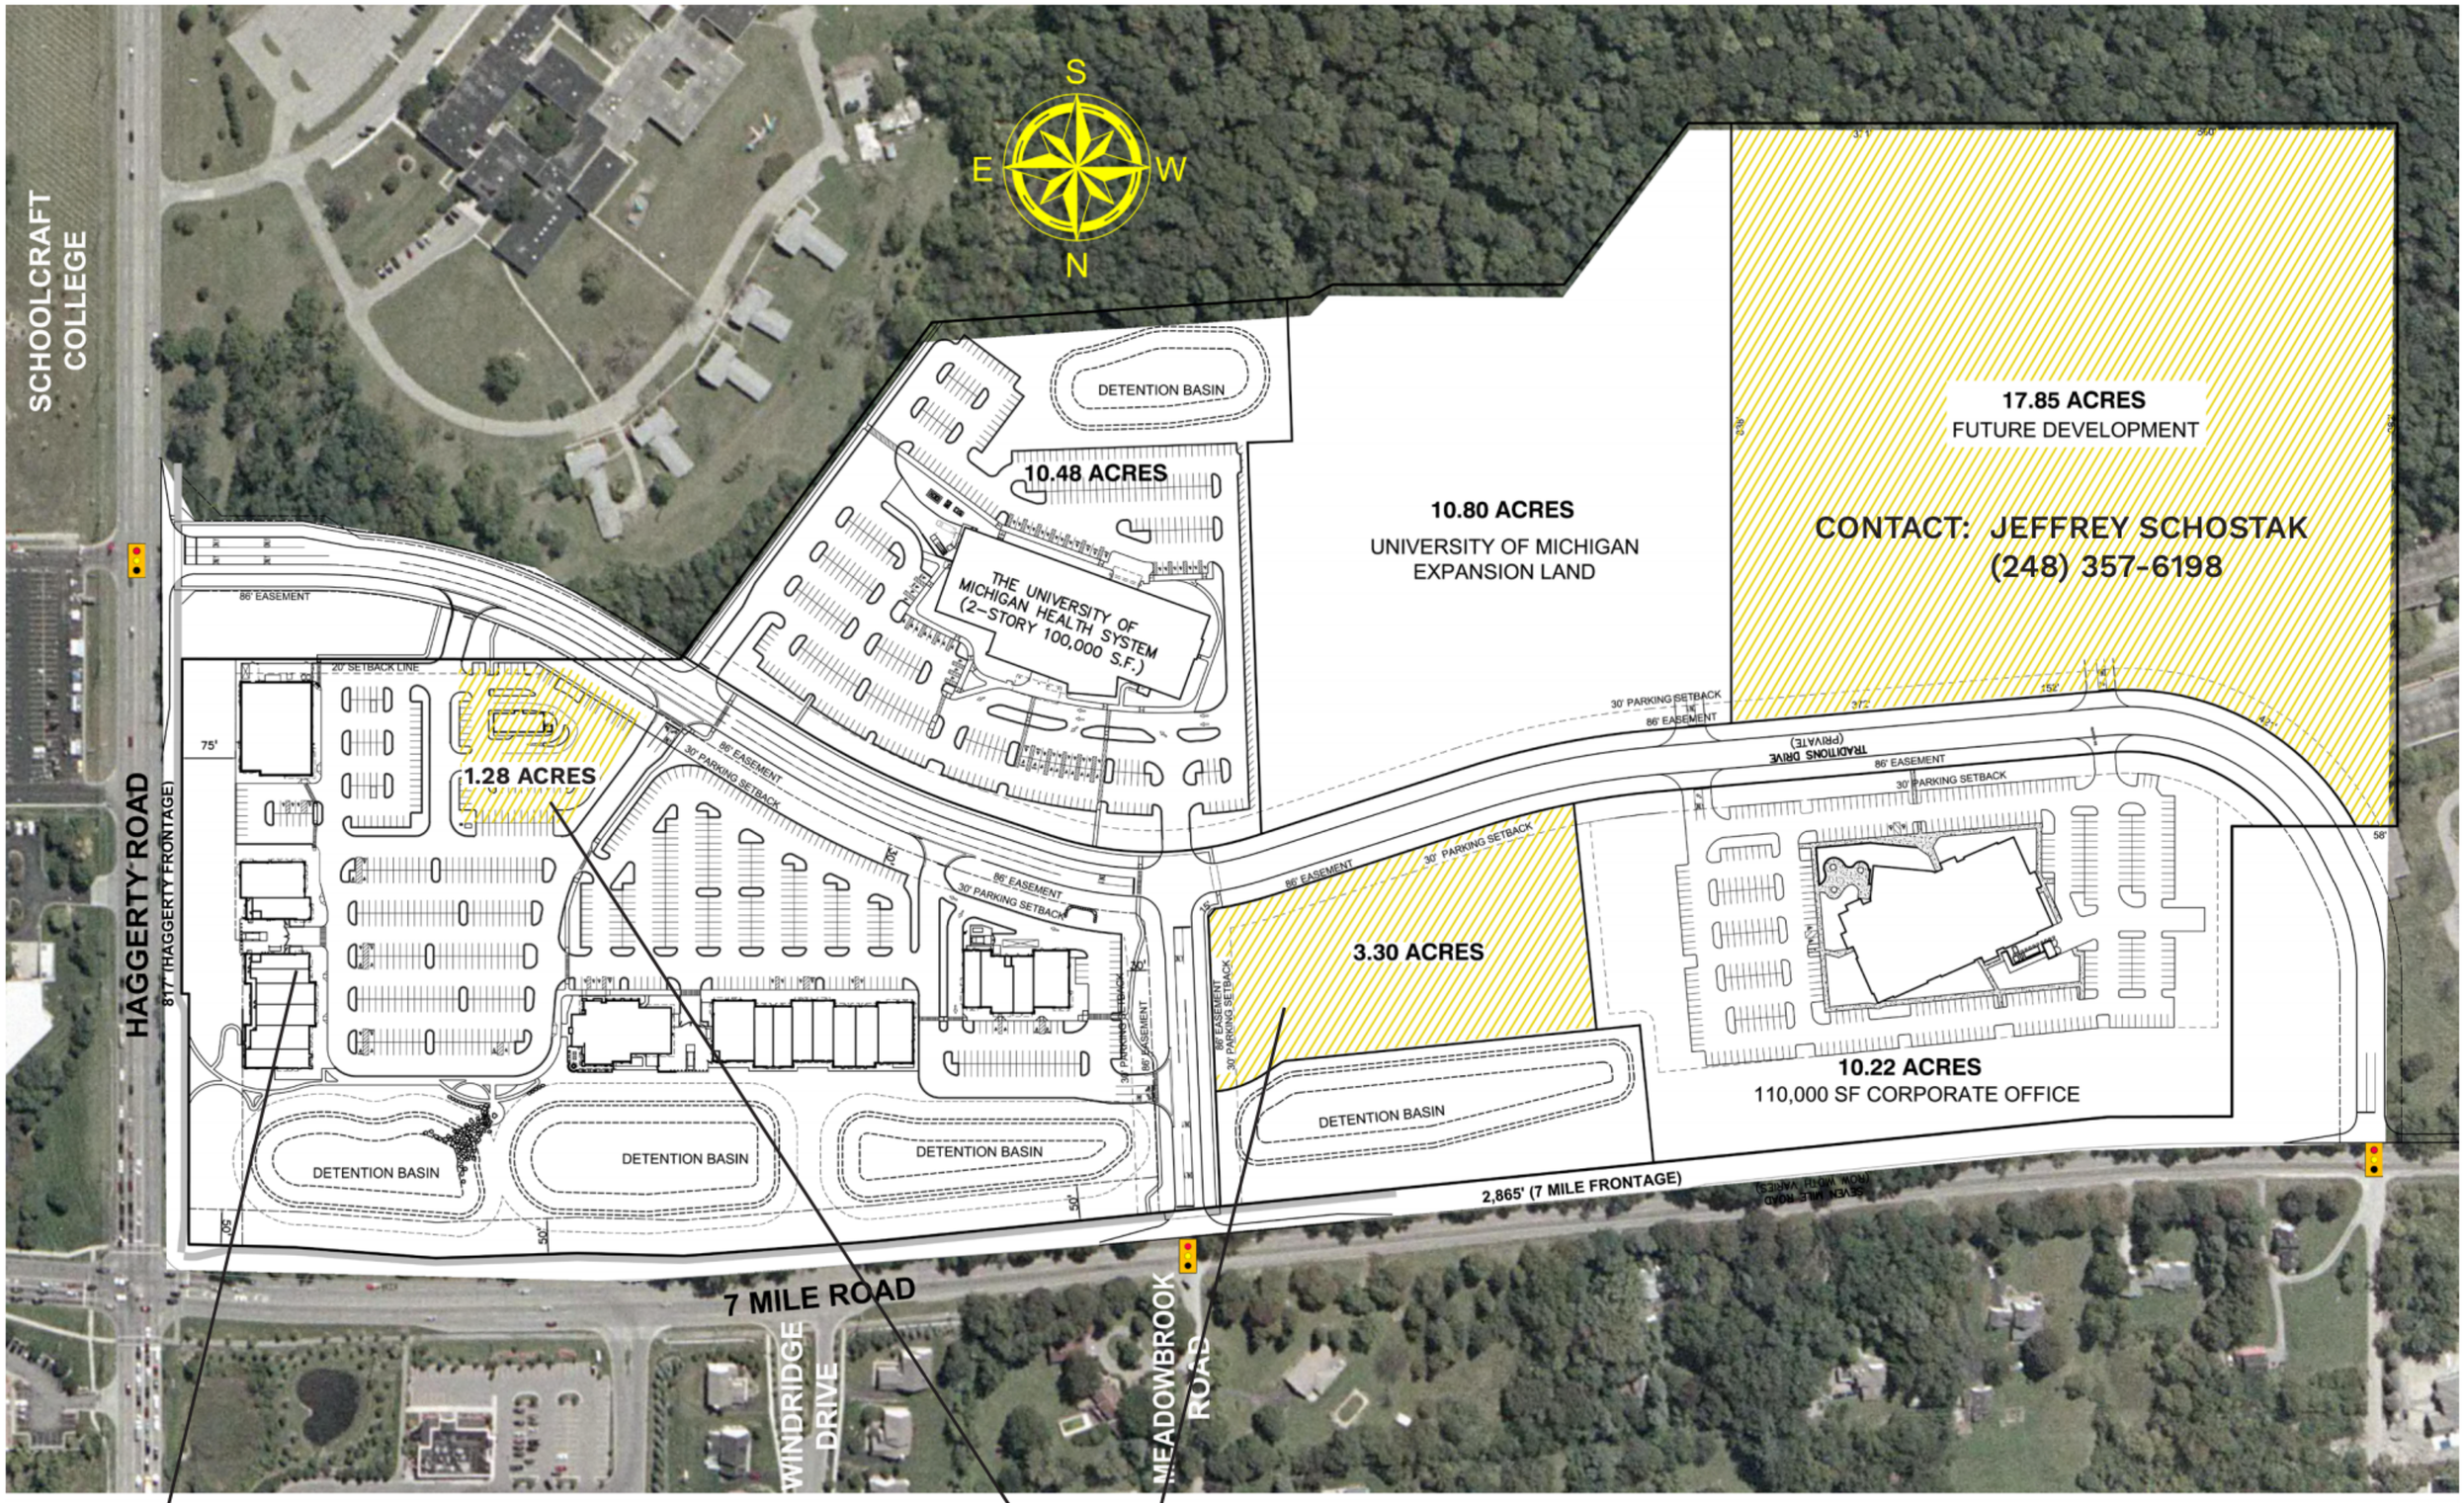

NORTHVILLE PARK PLACE
CORPORATE OFFICE SITE
SW CORNER OF 7 MILE AND HAGGERTY
NORTHVILLE TOWNSHIP, MICHIGAN

AUGUST 20, 2018

GRAPHIC SCALE: 0 100' 200' 400'

REI schostak BROTHERS & COMPANY

DEVELOPED BY SCHOSTAK BROTHERS & COMPANY
NOTE: RETAIL OWNED BY OTHERS

CONTACT: JUSTINE O'BRIEN
(734) 626-2626

OUTLOTS AVAILABLE
3.30 ACRES
17.85 ACRES
1.28 ACRES

NORTHVILLE PARK PLACE
SITE PLAN
SW CORNER OF 7 MILE AND HAGGERTY
NORTHVILLE TOWNSHIP, MICHIGAN

JANUARY 11, 2013

GRAPHIC SCALE: 0 350' 700' 1400'

REI schostak BROTHERS & COMPANY

CURRENT DEVELOPMENT PHOTOS