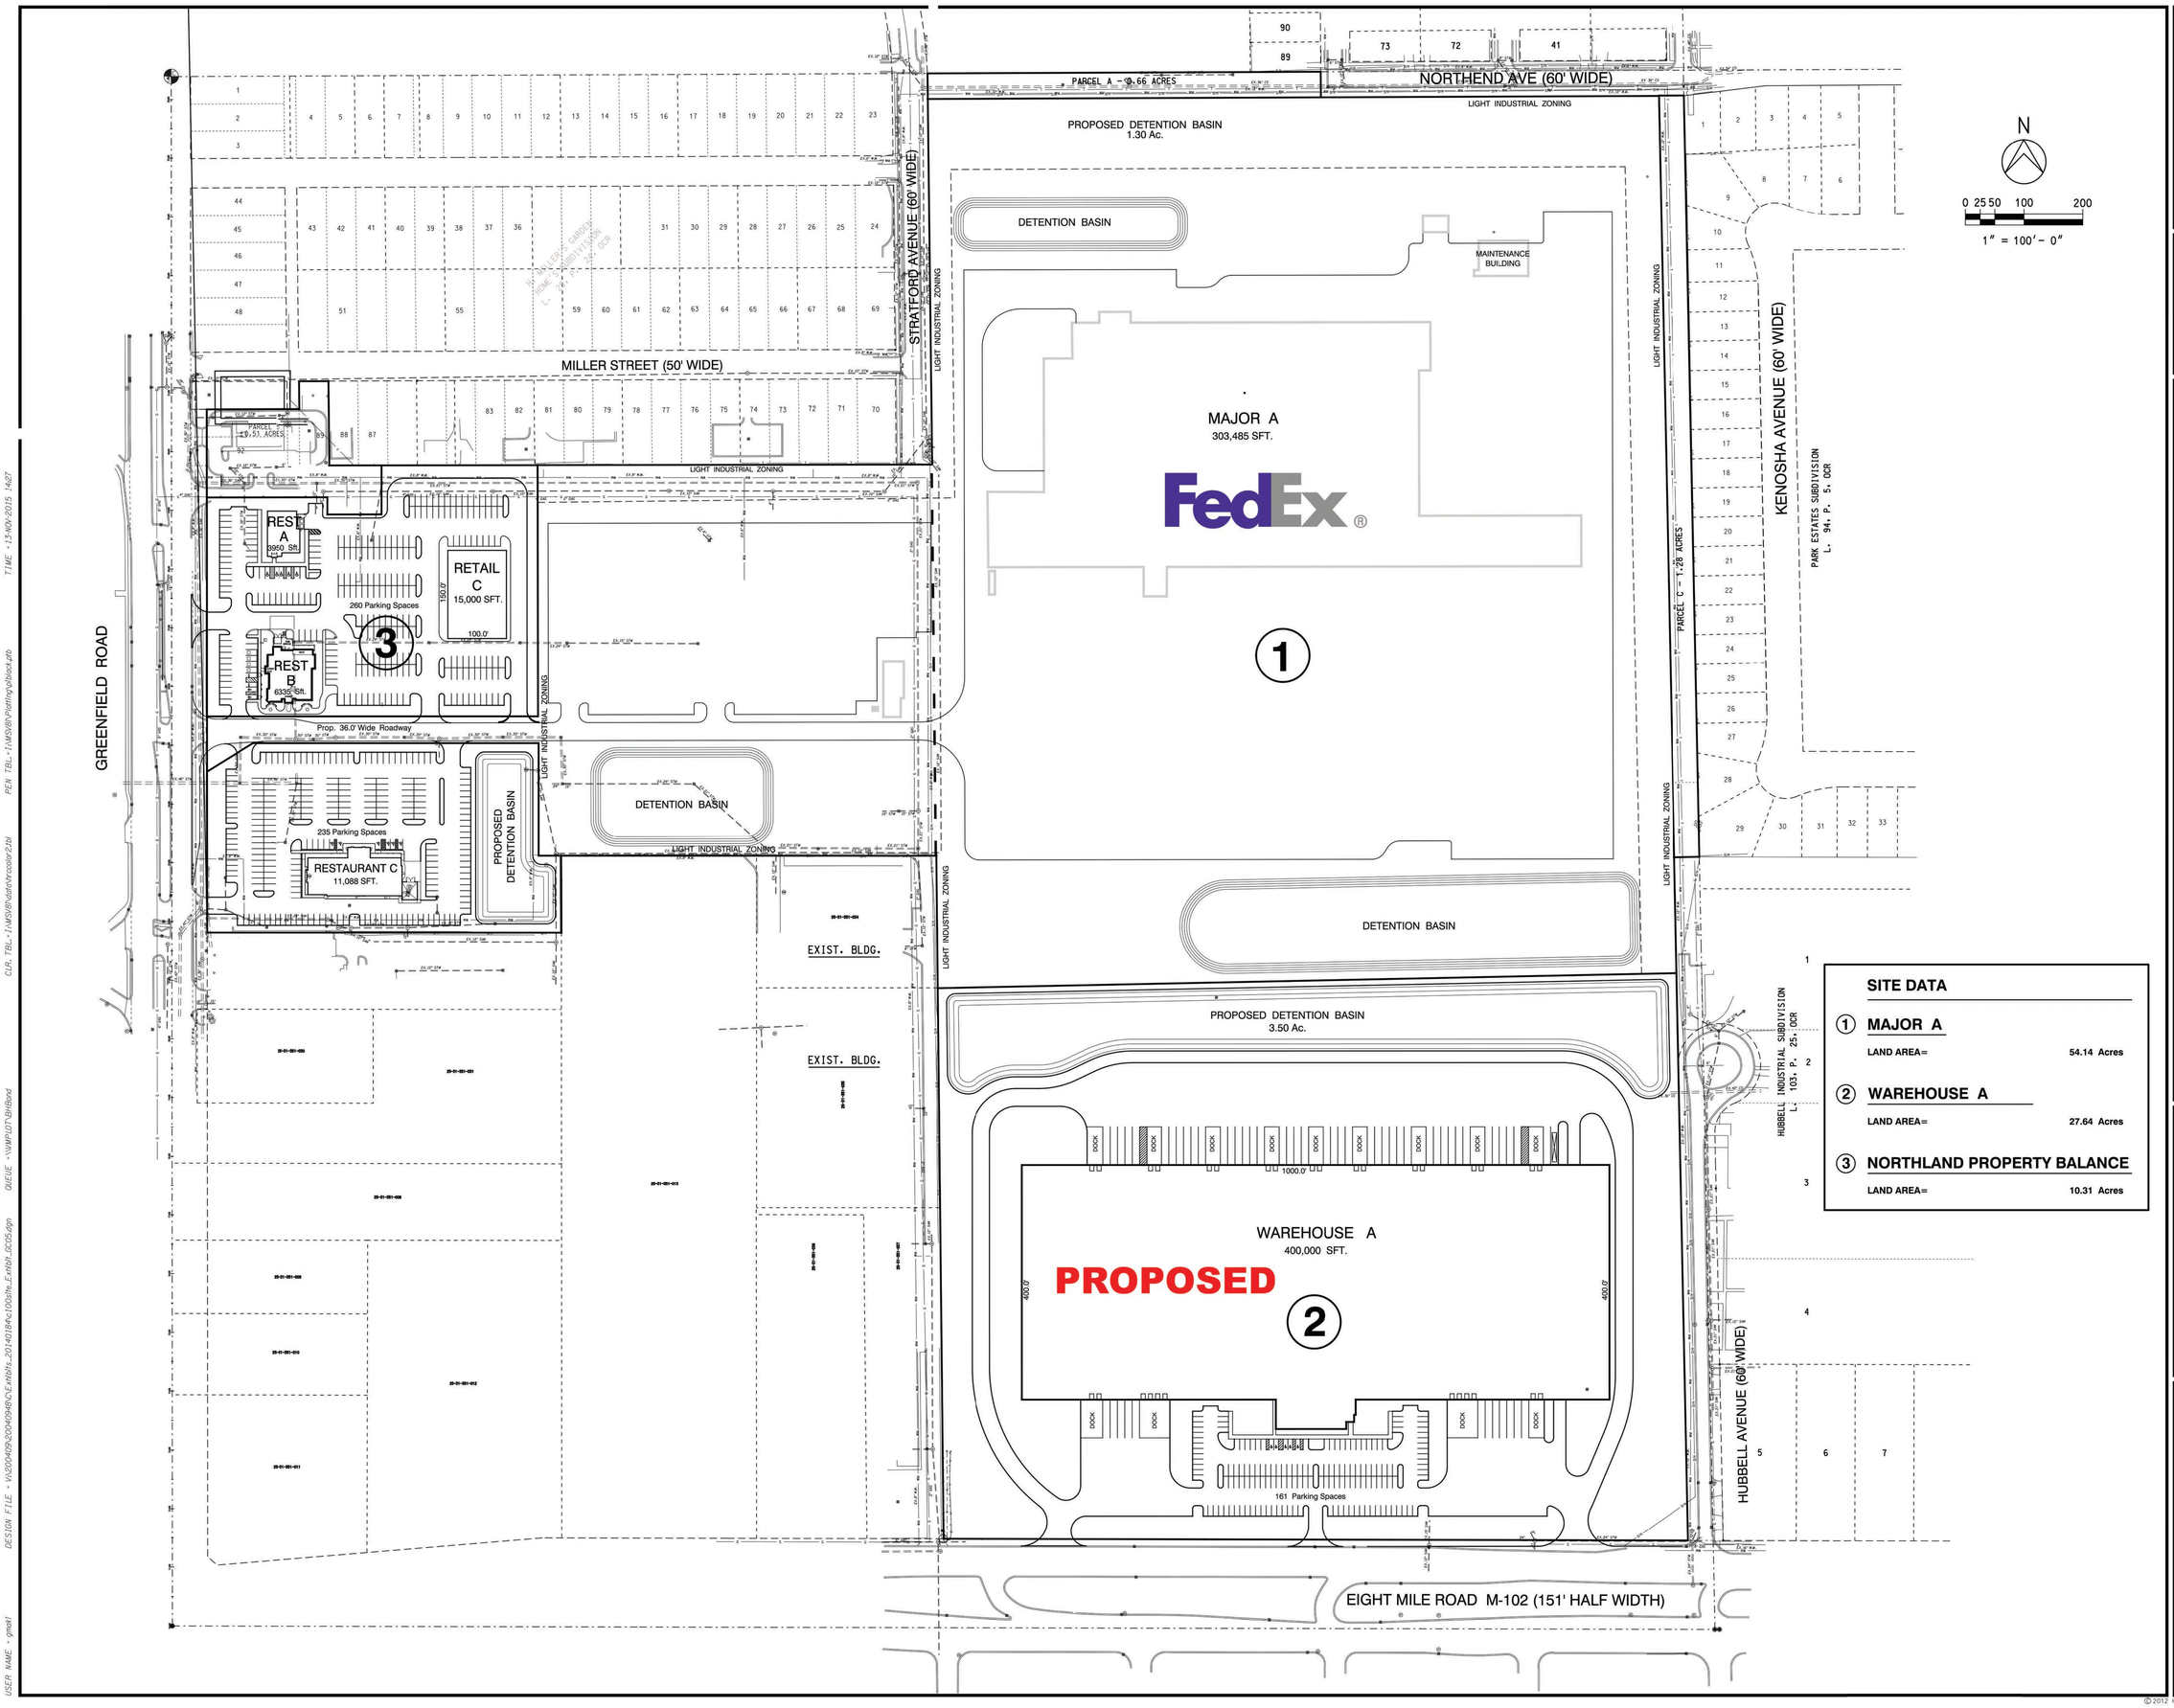

SITE DATA

1	**MAJOR A**	
	LAND AREA=	54.14 Acres
2	**WAREHOUSE A**	
	LAND AREA=	27.64 Acres
3	**NORTHLAND PROPERTY BALANCE**	
	LAND AREA=	10.31 Acres

SCHOSTAK BROS. & CO. INC.

HRC
HUBBELL, ROTH & CLARK, INC
Consulting Engineers

555 HULET DRIVE
BLOOMFIELD HILLS, MICH.
P.O. BOX 824
48303 - 0824

PHONE: (248) 454-6300
FAX (1st. Floor): (248) 454-6312
FAX (2nd. Floor): (248) 338-2592
WEB SITE: http: / / www.hrc-engr.com

DATE	ADDITIONS AND/OR REVISIONS
11-13-15	ISSUED FOR OWNER REVIEW
11-04-15	ISSUED FOR OWNER REVIEW
10-28-15	ISSUED FOR OWNER REVIEW
04-01-15	ISSUED FOR OWNER REVIEW
03-24-15	ISSUED FOR OWNER REVIEW
02-02-15	ISSUED FOR OWNER REVIEW
01-09-15	ISSUED FOR OWNER REVIEW
12-19-14	ISSUED FOR OWNER REVIEW
11-07-14	ISSUED FOR OWNER REVIEW
10-20-14	ISSUED FOR OWNER REVIEW

DESIGNED	GJT/GJM
DRAWN	GJM
CHECKED	GJT
APPROVED	TEB

V:\20409\20409484\C\Exhibits_20408484\c00site_Exhibit_GJM.dgn

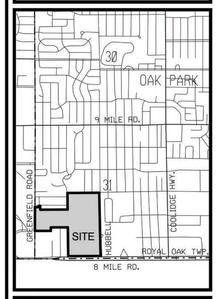

CITY OF OAKPARK

ARMORY PARK

OAKLAND COUNTY MICHIGAN

Exhibit No.5

HRC JOB NO.	SCALE
20140184	1"= 100'
DATE MARCH, 2015	SHEET NO. 1 OF

© 2012 Hubbell, Roth & Clark, Inc. All Rights Reserved

USER NAME = gmad DESIGN FILE = V:\20409\20409484\C\Exhibits_20140184\c100site_Exhibit_GJM.dgn DIEUE = \\WPLOT\BrBond PEN TBL = TMS\BrBond\Plotting\plotall.tbl TIME = 13-NOV-2015 14:27